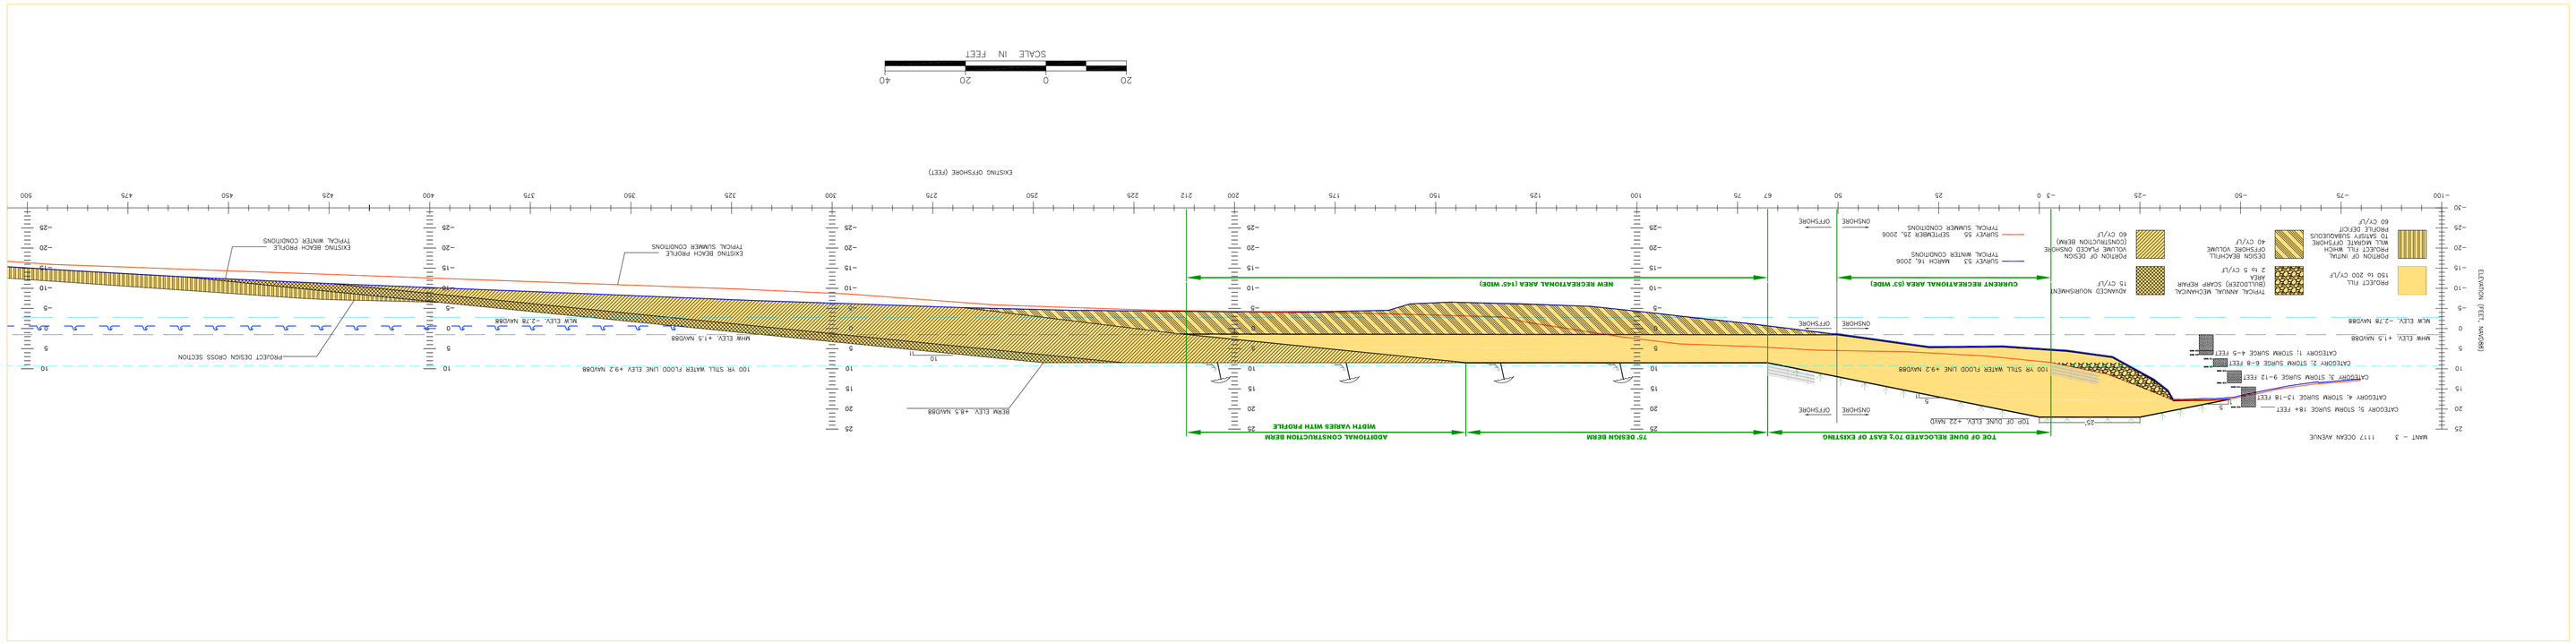

BOROUGH OF MANTOLOKING
OCEAN COUNTY, NEW JERSEY
BEACH RENOURISHMENT PROJECT
PROPOSED DUNE PROFILE
MANT - 3 1117 OCEAN AVENUE

Hatch Mott MacDonald
Christopher No. 24242807050000

3 Paragon Way
Freehold, New Jersey 07728

Designed	Drawn	Checked	Approved	Date
FHB	AE	BDR		