REVISIONS

DATE	NAME	LICENSE NO.
12/9/05	JAMES K. WALZ	24 SG03402400
03/10/06	JAMES K. WALZ	24GS03402400
05/18/07	JAMES K. WALZ	24GS03402400
01/22/14	JAMES K. WALZ	24GS03402400
01/05/15	JAMES K. WALZ	24GS03402400
06/09/18	JAMES K. WALZ	24GS03402400

GRAPHIC SCALE 0 50 100 200 300

—LEGEND—

(24) BLOCK NUMBER

(1039) HOUSE NUMBER

—··— MUNICIPAL BOUNDARY LINE

9 LOT NUMBER

—/— FORMER LOT LINE (INCORPORATED)

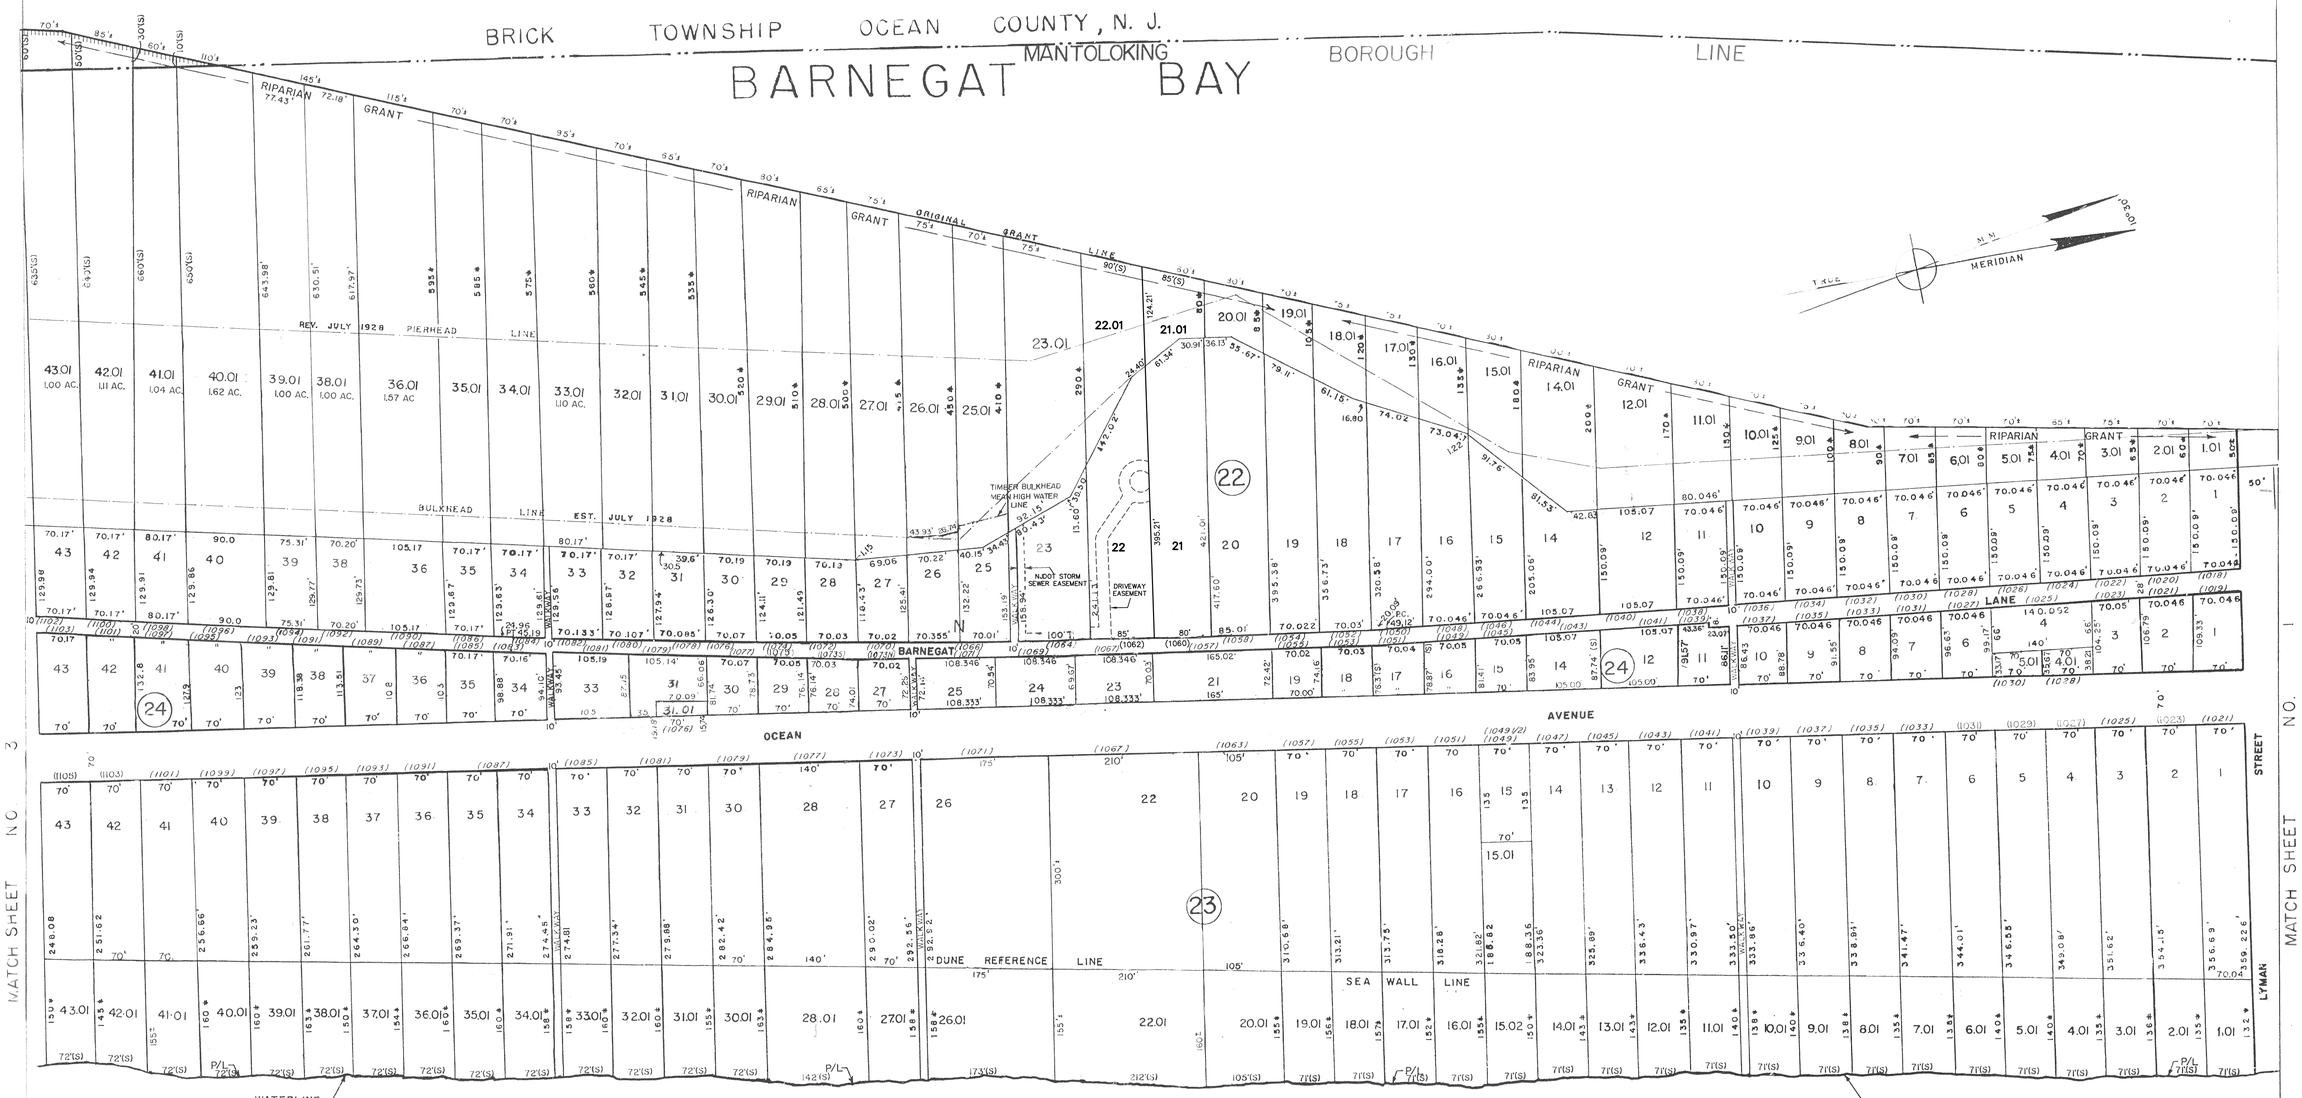

NEW JERSEY DEPARTMENT OF THE TREASURY
DIVISION OF TAXATION
PROPERTY ADMINISTRATION
APPROVED AS A TAX MAP PURSUANT TO THE AUTHORITY OF N.J.S.A. 54:1-18 & 54:4-1
FOR THE DIRECTOR, DIVISION OF TAXATION
James K. Cole C.T.A.
JAMES J. COLE, CHIEF, LOCAL ASSESSMENT COMPLIANCE
Santo C. DeDonato C.T.A.
SANTO C. DEDONATO, SUPERVISING FIELD REPRESENTATIVE
DATE JUL 31 2006 SERIAL NO. 894

NEW JERSEY DEPARTMENT OF THE TREASURY
APPROVED AS A TAX MAP PURSUANT TO THE PROVISIONS OF CHAPTER 179 ...
BY C. Bunnie
STATE SUPERVISOR
DATE SEP 17 1959 SERIAL NO. 316

TAX MAP
BOROUGH OF MANTOLOKING
OCEAN COUNTY, N. J.
MAY 1959 SCALE 1" = 100'
ANDREW HANDZO
POINT PLEASANT BEACH, N. J.