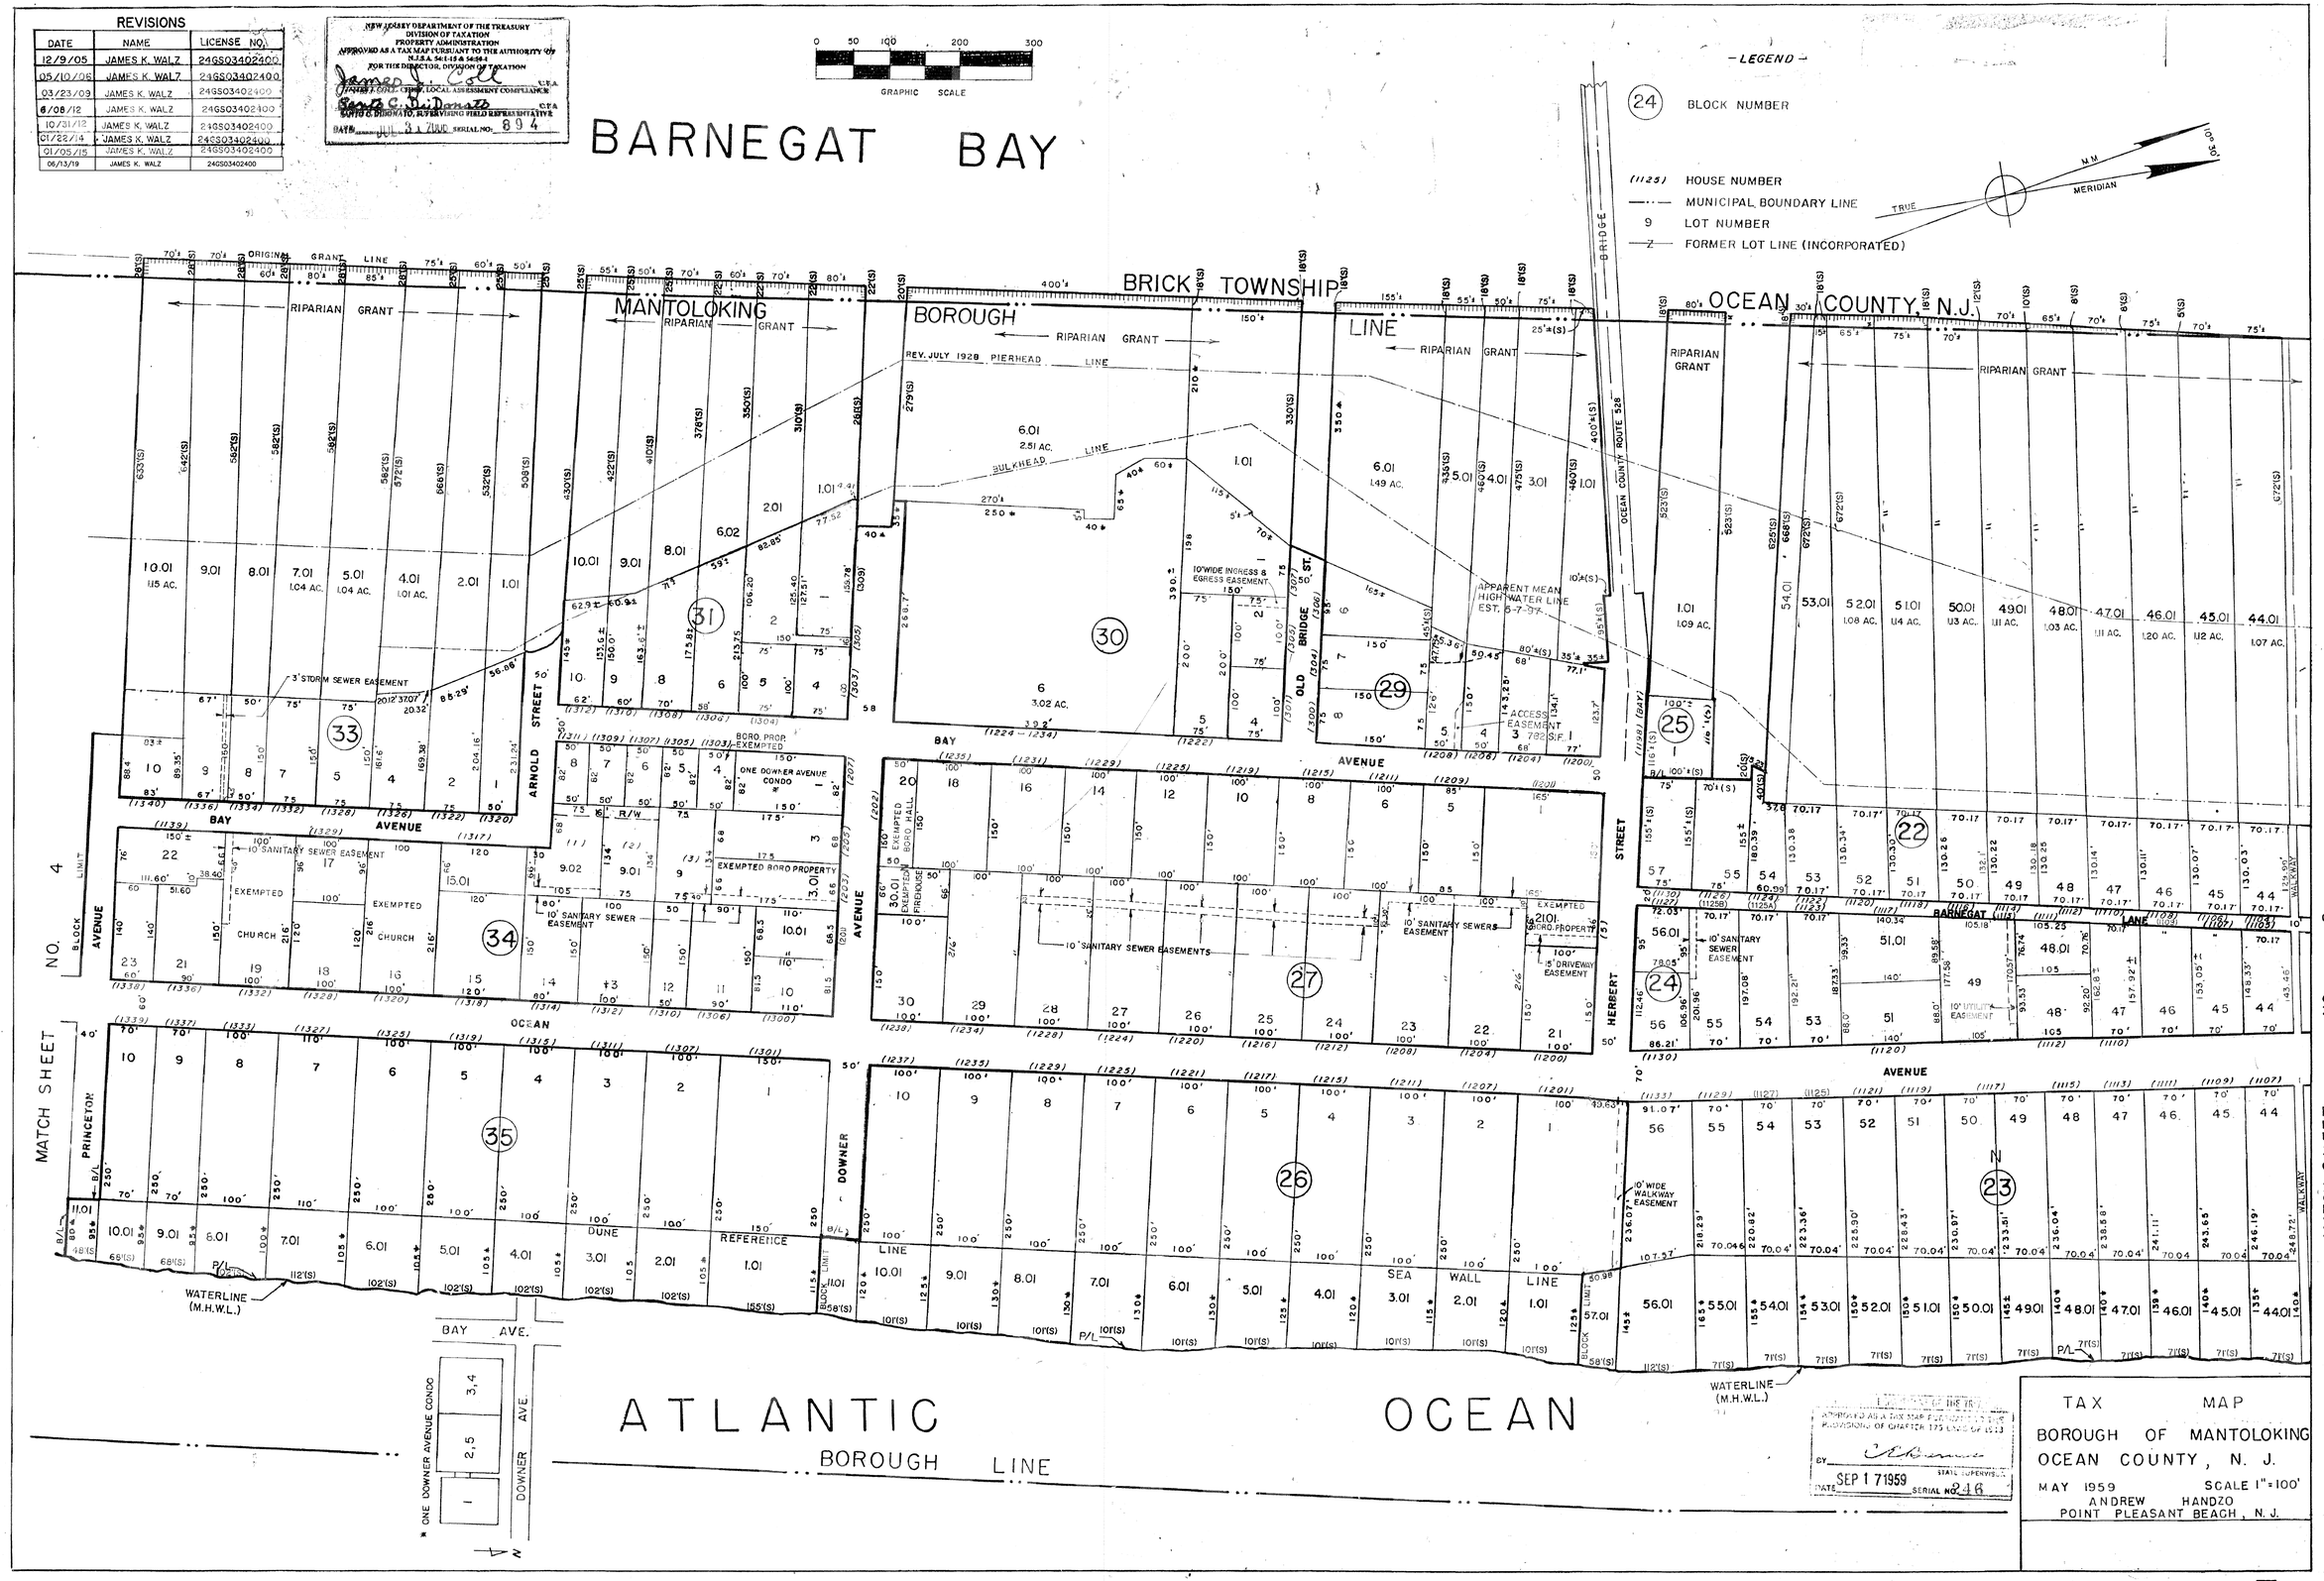

REVISIONS

DATE	NAME	LICENSE NO.
12/9/05	JAMES K. WALZ	24GS03402400
05/10/06	JAMES K. WALZ	24GS03402400
03/23/09	JAMES K. WALZ	24GS03402400
6/08/12	JAMES K. WALZ	24GS03402400
10/31/12	JAMES K. WALZ	24GS03402400
01/22/14	JAMES K. WALZ	24GS03402400
01/05/15	JAMES K. WALZ	24GS03402400
06/13/19	JAMES K. WALZ	24GS03402400

NEW JERSEY DEPARTMENT OF THE TREASURY
DIVISION OF TAXATION
PROPERTY ADMINISTRATION
APPROVED AS A TAX MAP PURSUANT TO THE AUTHORITY OF N.J.S.A. 54:1-15 & 54:54-1
FOR THE DIRECTOR, DIVISION OF TAXATION
James J. Coll C.T.A.
JAMES J. COLL, CHIEF, LOCAL ASSESSMENT COMPLIANCE
Santo C. DiDonato C.T.A.
SANTO C. DiDONATO, SUPERVISING FIELD REPRESENTATIVE
DATE JUL 31 2000 SERIAL NO. 894

TAX MAP
BOROUGH OF MANTOLOKING
OCEAN COUNTY, N. J.
MAY 1959 SCALE 1"=100'
ANDREW HANDZO
POINT PLEASANT BEACH, N. J.

APPROVED AS A TAX MAP PURSUANT TO THE PROVISIONS OF CHAPTER 175 LAWS OF 1913
BY [signature] STATE SUPERVISOR
DATE SEP 17 1959 SERIAL NO. 246